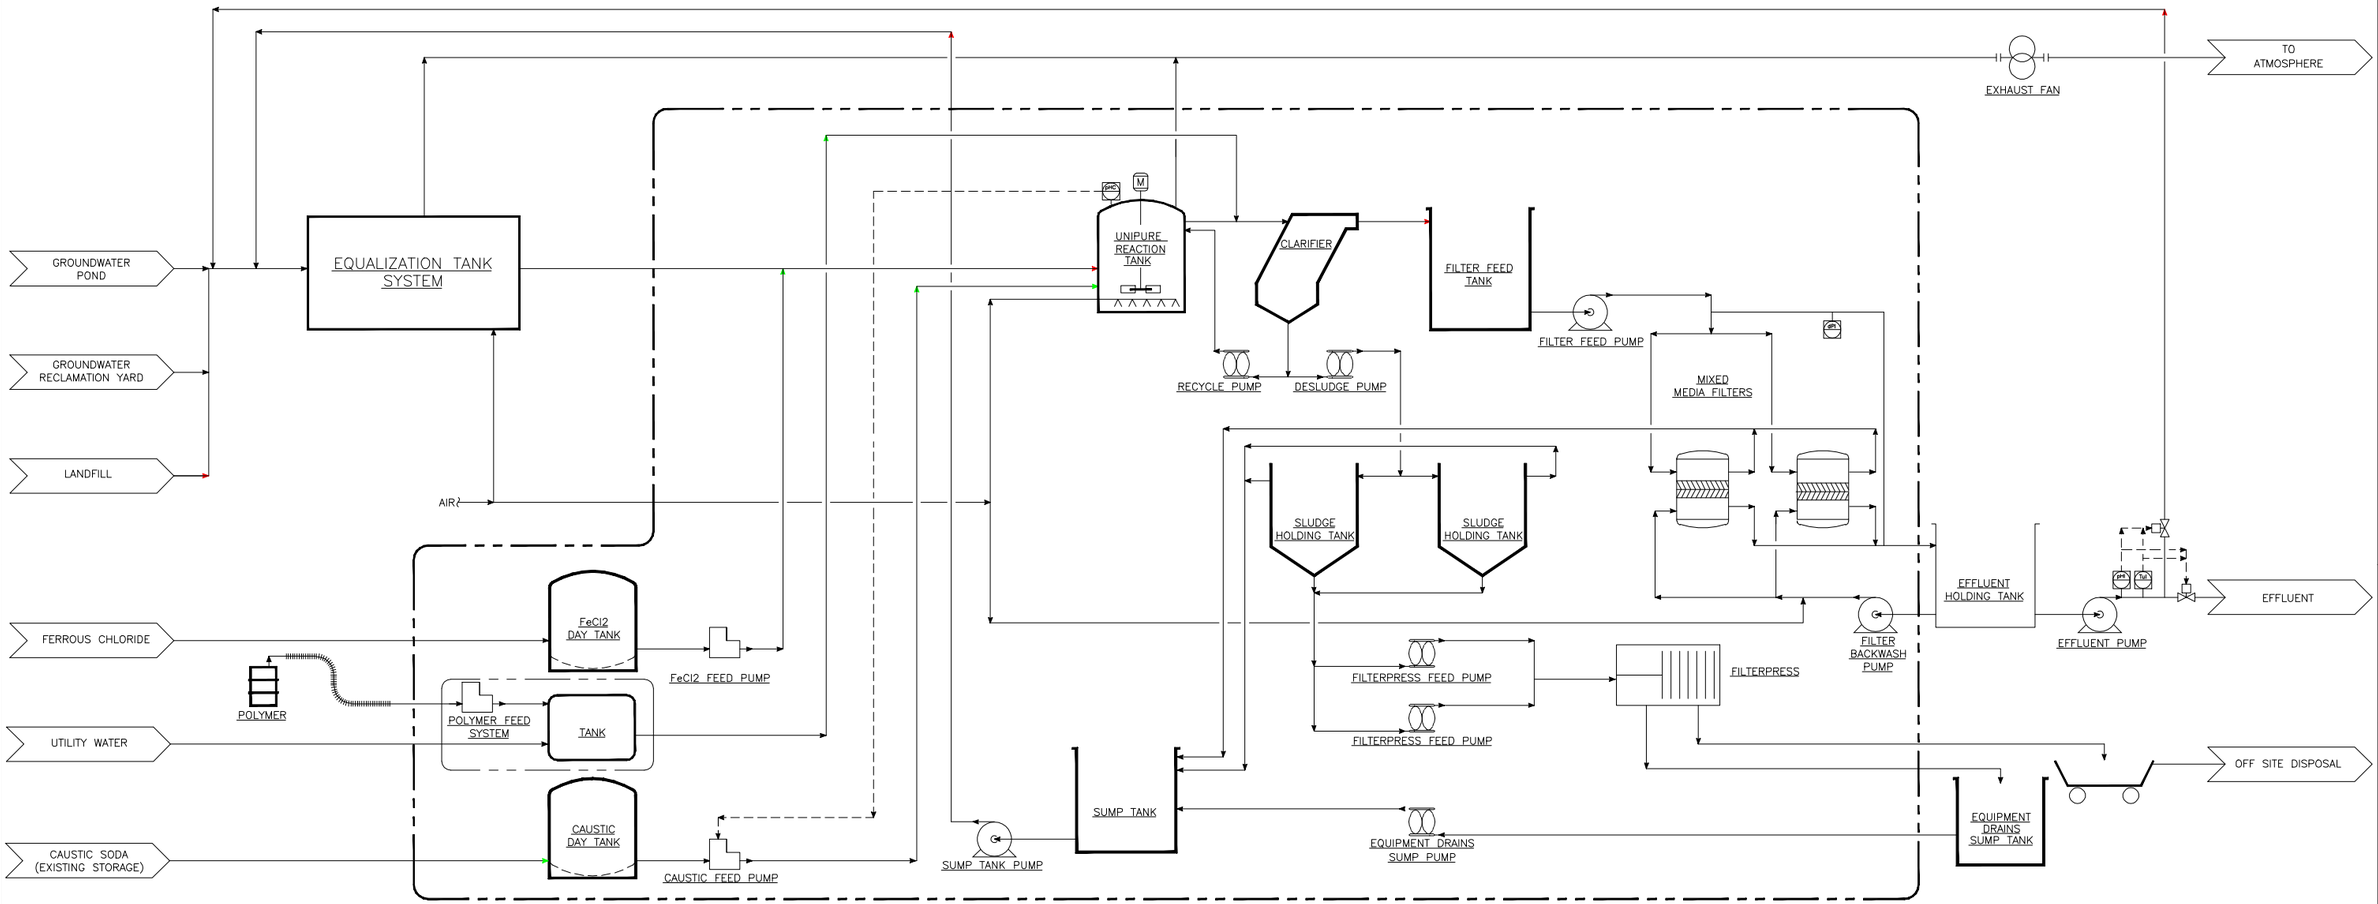

NO.	REVISION DESCRIPTION	REV BY	CHK BY	APPR. BY	DATE

UNOCAL—CONFIDENTIAL
NOT TO BE DISCLOSED, USED OR DUPLICATED EXCEPT AS AUTHORIZED IN WRITING BY UNION OIL COMPANY OF CALIFORNIA

UNOCAL 76
UNIPURE
FULLERTON, CALIFORNIA

DR.	SKD SERIAL NO. NONE
DSGN.	PROJECT NO.:
CK.	DWG. SCALE NONE
DATE 1-31-91	PLOT SCALE 1=1

CUSTOMER: Confidential

TITLE: WASTE WATER TREATMENT PLANT
PROCESS FLOW DIAGRAM
PROCESS FLOW DIAGRAM

DWG.# 1226-D-F-2